1018 SCIENCE STEAM LAB			
4	C-43	NorvaNivel	Student High Back Booth
1	C-53	NorvaNivel	Collaborative Table
4	C-58	NorvaNivel	Perch Curve Outer Table
8	C-61	KI	Student Stool, 24"
24	C-63	KI	Student Stool
3	C-70	Haskell	Student Activity Table
12	CF-6	Smith System	Student Motion Stool
1	S-1	Eisco	Goggle Cabinet
1	T-1B	9 to 5 Seating	Teacher Task Chair

1019 INTERVENTION MATH			
2	C-55	NorvaNivel	Student Activity Desk
1	C-70	Haskell	Student Activity Table
1	C-71	Haskell	Teacher Desk
1	C-79	VS	Mobile Bookshelf Unit, 64"H
1	C-80	VS	Bookcase, Mobile, Short
4	CF-2	Smith System	Student Groove Noodle Chair, 18h
4	CF-5	Smith System	Student Motion Stool
1	T-1B	9 to 5 Seating	Teacher Task Chair

1020 BAND			
1	C-69	Haskell	Mobile Teachers Desk with Mobile Pedestal
60	M-2	Wenger	Music Stand
60	M-4	Wenger	Student Band Chair
1	M-6	Wenger	Conductor Podium, Stand and Chair
2	M-7	UltraStor	Storage Cabinet #17
3	M-8	Wenger	Top Filler Panel
1	M-9	Wenger	UltraStor Storage Cabinet #15
2	M-11	Wenger	UltraStor Storage Cabinet #12
2	M-14	Wenger	Top & Side Filler Panel
4	M-15	Wenger	UltraStor Storage Cabinet #5
4	M-17	Wenger	UltraStor Storage Cabinet #11
1	T-1A	9 to 5 Seating	Teacher Task Chair

1022 BAND STORAGE			
3	M-3	Wenger	Music Stand Cart
10	M-4	Wenger	Student Band Chair
4	M-5	Wenger	Music Chair Cart
1	M-12	Wenger	Music Library System (2 Unit)
2	M-13	Wenger	End Cover Panel

1023 SPED FLEX			
2	C-4	Scholar Craft	Student Chair, 18h
1	C-9	Scholar Craft	Student Activity Table
1	C-10	Scholar Craft	Ambit Ottoman Bench
1	C-12	Scholar Craft	Student Activity Table
1	C-14	Scholar Craft	Undulate Ottoman Bench
2	C-18	Scholar Craft	Round Ottoman, 18h
1	C-25	NorvaNivel	Student Beanbag
1	C-36	NorvaNivel	Workpads, 2nd - 4th Grade
1	C-41	NorvaNivel	Classroom Bench & Storage, 2nd - 4th Grade
2	C-55	NorvaNivel	Student Activity Desk
1	C-71	Haskell	Teacher Desk
2	C-75	VS	Classroom Divider
1	C-76	VS	Mobile Classoom Bin Storage
4	CF-4	Smith System	Student Motion Stool
1	K-1	Lakeshore Learning	Mobile Teaching Easel
1	T-1A	9 to 5 Seating	Teacher Task Chair

1025 SPED			
2	C-4	Scholar Craft	Student Chair, 18h
1	C-9	Scholar Craft	Student Activity Table
1	C-10	Scholar Craft	Ambit Ottoman Bench
1	C-12	Scholar Craft	Student Activity Table
1	C-14	Scholar Craft	Undulate Ottoman Bench
1	C-25	NorvaNivel	Student Beanbag
1	C-41	NorvaNivel	Classroom Bench & Storage, 2nd - 4th Grade
4	C-55	NorvaNivel	Student Activity Desk
1	C-71	Haskell	Teacher Desk
1	C-72	Haskell	Teacher Desk
2	C-76	VS	Mobile Classoom Bin Storage
1	C-82	Copernicus	Student Bike Desk
8	CF-4	Smith System	Student Motion Stool
2	T-1A	9 to 5 Seating	Teacher Task Chair

1026 CAFETERIA			
2	D-2	Palmer Hamilton	Mobile Booth, Curved
7	D-3	Palmer Hamilton	Mobile Rectangle Folding Table
2	D-4	Palmer Hamilton	Mobile Rectangle Folding Table
6	D-5	Palmer Hamilton	Mobile Round Folding Table
82	D-6	Muzo	Stacking Chair

1027 STORAGE			
3	D-7	Muzo	Chair Cart

1031 NURSE			
1	C-71	Haskell	Teacher Desk
1	H-1	Clinton Industries	Mobile Medical Cart
1	T-2A	9 to 5 Seating	Administrative Task Chair
3	T-3A	9 to 5 Seating	Guest & Conference Chair

1032 EXAM			
1	H-2	Steelcase	Recovery/Exam Chair
1	H-4	Steelcase	Recovery / Exam Stool

1034 COT 2			
1	H-3	Clinton Industries	Health Recovery Couch
1	T-3A	9 to 5 Seating	Guest & Conference Chair

1035 COT 1			
1	H-3	Clinton Industries	Health Recovery Couch
1	T-3A	9 to 5 Seating	Guest & Conference Chair

1036 FACULTY LOUNGE			
1	D-4	Palmer Hamilton	Mobile Rectangle Folding Table
6	D-6	Muzo	Stacking Chair

1040 WAITING			
1	C-41	NorvaNivel	Classroom Bench & Storage, 2nd - 4th Grade

1041 RECEPTION			
1	O-11	FireKing	Fire Proof Lateral File
1	T-2	9 to 5 Seating	Administrative Task Chair

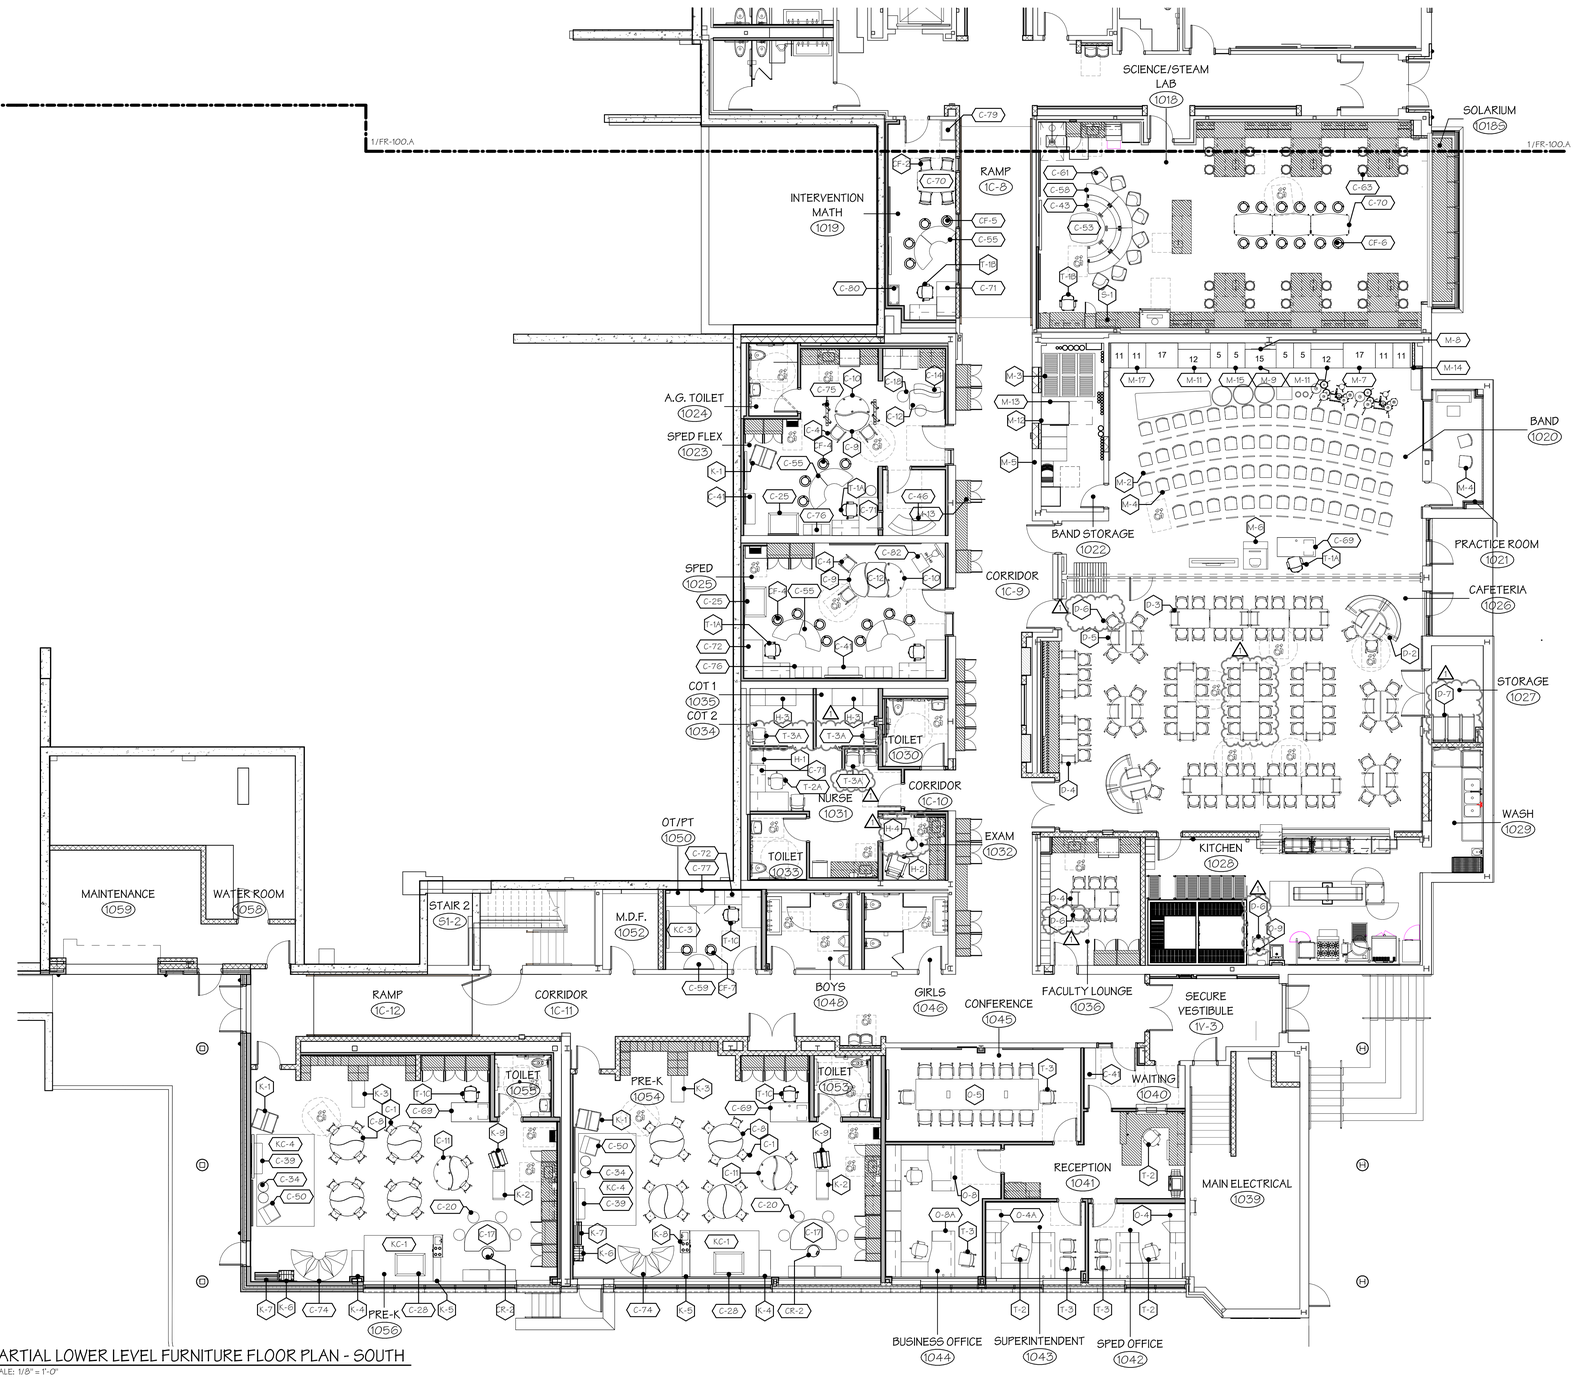

PARTIAL LOWER LEVEL FURNITURE FLOOR PLAN - SOUTH

SCALE: 1/8" = 1'-0"

1042 SPED OFFICE			
1	O-4	Ofgo Studio	Office Desk
1	T-2	9 to 5 Seating	Administrative Task Chair
2	T-3	9 to 5 Seating	Guest & Conference Chair

1043 SUPERINTENDENT			
1	O-4A	Ofgo Studio	Office Desk
1	T-2	9 to 5 Seating	Administrative Task Chair
2	T-3	9 to 5 Seating	Guest & Conference Chair

1044 BUSINESS OFFICE			
1	O-8	Ofgo Studio	Office Desk
1	O-8A	Ofgo Studio	Office Desk
2	T-2	9 to 5 Seating	Administrative Task Chair
1	T-3	9 to 5 Seating	Guest & Conference Chair

1045 CONFERENCE			
1	O-5	Ofgo Studio	Conference Table
14	T-3	9 to 5 Seating	Guest & Conference Chair

1054 PRE K			
18	C-1	Scholar Craft	Student chair, 12h
9	C-8	Scholar Craft	Student Activity Table
1	C-11	Scholar Craft	Ambit Ottoman Bench
1	C-17	Scholar Craft	Kidney Table
4	C-20	Scholar Craft	Round Ottoman, 15h
1	C-28	NorvaNivel	Student Beanbag
2	C-34	NorvaNivel	Workpads, Pre-K
1	C-39	NorvaNivel	Classroom Bench & Storage, Pre-K
1	C-50	NorvaNivel	Lounge Chair, Pre-K
1	C-69	Haskell	Mobile Teachers Desk with Mobile Pedestal
1	C-74	VS	Soft Seating Tent
1	CR-2	Steelcase	Buoy Adjustable Stool
1	K-1	Lakeshore Learning	Mobile Teaching Easel
1	K-2	Lakeshore Learning	Spacemaker Storage Unit - Art
1	K-3	Lakeshore Learning	Sensory Table
3	K-4	Lakeshore Learning	12 Cubby Math Cart
1	K-5	Lakeshore Learning	Block Storage Cabinet
1	K-6	Lakeshore Learning	Big Book Center
1	K-7	Lakeshore Learning	Help Yourself Bookstand
1	K-8	Lakeshore Learning	Play Kitchen
1	K-9	Lakeshore Learning	Art Easel
1	KC-1	School Outfitters	Classroom Carpet 6x9
1	KC-4	School Outfitters	Rug with Squares 7.5x12
1	T-1C	9 to 5 Seating	Teacher Task Chair

1056 PRE K			
18	C-1	Scholar Craft	Student chair, 12h
9	C-8	Scholar Craft	Student Activity Table
1	C-11	Scholar Craft	Ambit Ottoman Bench
1	C-17	Scholar Craft	Kidney Table
4	C-20	Scholar Craft	Round Ottoman, 15h
1	C-28	NorvaNivel	Student Beanbag
2	C-34	NorvaNivel	Workpads, Pre-K
1	C-39	NorvaNivel	Classroom Bench & Storage, Pre-K
1	C-50	NorvaNivel	Lounge Chair, Pre-K
1	C-69	Haskell	Mobile Teachers Desk with Mobile Pedestal
1	C-74	VS	Soft Seating Tent
1	CR-2	Steelcase	Buoy Adjustable Stool
1	K-1	Lakeshore Learning	Mobile Teaching Easel
1	K-2	Lakeshore Learning	Spacemaker Storage Unit - Art
1	K-3	Lakeshore Learning	Sensory Table
3	K-4	Lakeshore Learning	12 Cubby Math Cart
1	K-5	Lakeshore Learning	Block Storage Cabinet
1	K-6	Lakeshore Learning	Big Book Center
1	K-7	Lakeshore Learning	Help Yourself Bookstand
1	K-8	Lakeshore Learning	Play Kitchen
1	K-9	Lakeshore Learning	Art Easel
1	KC-1	School Outfitters	Classroom Carpet 6x9
1	KC-4	School Outfitters	Rug with Squares 7.5x12
1	T-1C	9 to 5 Seating	Teacher Task Chair

GENERAL FURNITURE NOTES

A. TO ENSURE PROPER ATTACHMENT OF FIXTURES, FURNISHINGS & EQUIPMENT ITEMS, INCLUDING TECHNOLOGY ITEMS, WHERE "ITEMS" ARE ATTACHED TO WALL, CEILING, OVERHEAD STRUCTURE, AND/OR FLOOR CONTRACTOR SHALL PROVIDE INFORMATION ADEQUATE FOR ARCHITECT TO VERIFY ITEMS, ATTACHED TO WALL, CEILING, OVERHEAD STRUCTURE AND/OR FLOOR ARE ATTACHED SECURELY AND PER MANUFACTURER'S RECOMMENDATIONS. ARCHITECT'S REVIEW MAYBE IMPLEMENTED DURING SUBMITTAL PROCESS, CONTRACTOR SHALL PROVIDE STRUTS, HANGERS, FASTNERS, SAFETY HARNESSES, CHANNELS, BOLTS, SCREWS, RODS, ETC. TO SECURELY ATTACH ITEMS TO EXISTING STRUCTURE AS REQUIRED TO MEET FIELD CONDITIONS AND MEET APPLICABLE CODES.

B. IN ORDER TO MEET THE NEEDS OF THE PERSON WITH DISABILITIES, WHEN APPLICABLE, ALL FIXTURES, FURNISHINGS AND EQUIPMENT ITEMS SHALL COMPLY WITH
- CURRENTCONNECTICUT STATE BUILDING CODE INCLUDING 2009 ICC/ANSI A117.1
- SECTION 504 OF TEH REHABILITION ACT 1973 INCLUDING CURRENT ADA STANDARDS FOR ACCESIBLE DESIGN AND SECTION 504 REGULATIONS, AND
- AMERICANS WITH DISABILITIES ACT TITLE 11 INCLUDING THE CURRENT ADA STANDARDS FOR ACCESIBLE DESIGN AND ADA REFLATIONS.

C. ACCESSIBLE KNEE AND TOE CLEARANCE SHALL COMPLY WITH CURRENT ADA STANDARDS FOR ACCESSIBLE DESIGN, SECTION 306.

D. COMPLIANCE WITH THE CURRENT CONNECTICUT STATE FIRE SAFETY CODE AND CURRENT O.S.H.A. - TITLE 29/LABOR IS ALSO RQUIRED.

E. THE ITEMS SHALL INCLUDE, BUT ARE NOT LIMITED TO FIXTURES, FURNISHINGS AND EQUIPMENT, WORKSTATIONS (INCLUDING BUILT-INS), LABORATORY FUME HOODS, DARK ROOM EQUIPMENT, WELDING STATIONS, SHOP EQUIPMENT, ETC.

F. THE FURNITURE CONTRACTOR (VENDOR) IS RESPONSIBLE FOR CONNECTING FURNISHINGS AND EQUIPMENT TO THE BUILDING'S ELECTRICAL SYSTEM INFASTURCTURE INSTALLED UNDER SEPERATE CONTRACT. REFER TO RQUIRMENTS OF THE GENERAL CONDITIONS AND SUPPLEMENTAL GENERAL CONDITIONS IN THE PROJECT MANUAL.

G. CASEGOODS WITH END PANELS AND/OR MODESTY PANELS ADJACENT TO POWER OUTLETS MUST HAVE GROMMET ACCESS TO POWER AND/OR DATA OUTLET AT WALL.

GRAPHICS LEGEND

Name	
XXX	ROOM NAME AND NUMBER
XX XX-XXX	FURNITURE TAGS
	REVISION TAG
	HANDICAP ACCESSIBLE
	EXISTING MILLWORK HATCH

ADA CLEARANCE

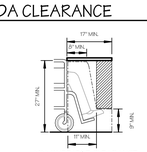

ADA KNEE/TOE CLEARANCE
PER ICC A117.1-2017 SECTION 306
NOTE: PER ICC A117.1-2017 SECTION 902:
CHILDREN 6-12 ALLOWS 24" KNEE CLEARANCE

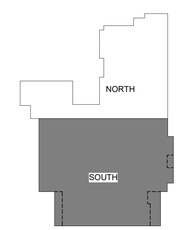

KEY PLAN

PROJECT NORTH

ANTINOZZI ASSOCIATES
ARCHITECTURE + INTERIORS

COPYRIGHT 2024 BY:
ANTINOZZI ASSOCIATES, P.C.
271 Fairfield Avenue
Bridgeport, Connecticut 06604
Tel: (203) 377-1300
Fax: (203) 378-3002 www.antinozzi.com

These documents have been prepared specifically for this project. Reproduction or other use of these documents is prohibited without the approval of the Architect.

CERTIFICATION:

CONSULTANT:

REVISIONS

NO.	DATE	DESCRIPTION
1	08/04/26	Addendum No. 1

SHERMAN SCHOOL
SHERMAN SCHOOL CENTRAL
ADMINISTRATION PROJECT

SHERMAN SCHOOL DISTRICT
2 ROUTE 37 EAST, SHERMAN, CT
State Project No. 127-0009 RNV / 127-0010 BE/RNV

DRAWING TITLE:
PARTIAL LOWER LEVEL FURNITURE PLAN - SOUTH

SCALE:	DRAWN BY:	REVIEWED BY:
As indicated	BMD	MVL

DRAWING NO.
FR-100.B

DATE:	JOB NUMBER:
JUNE 10, 2026	22067

8/4/2026 2:36:56 PM
C:\Users\bdarrison10\11-22067_Sherman ES_Furn_R2024_bdarrison.rvt