2000 WAITING			
1	C-47	NorvaNivel	Lounge Sofa
2	C-48	NorvaNivel	Lounge Chair
1	CR-4	Steelcase	Occasional Racetrack Table

2001 RECEPTION			
1	CR-3A	Steelcase	Buoy Adjustable Stool
1	O-11	FireKing	Fire Proof Lateral File
1	T-2	9 to 5 Seating	Administrative Task Chair

2002 SECURITY			
1	T-2	9 to 5 Seating	Administrative Task Chair
1	T-3	9 to 5 Seating	Guest & Conference Chair

2004 ASST PRINCIPAL			
2	CF-4	Smith System	Student Motion Stool
1	O-3	Ofgo Studio	Assitant Principals's Desk
1	O-6	Ofgo Studio	Bookcase
1	O-12	Ofgo Studio	Bookcase
1	T-2	9 to 5 Seating	Administrative Task Chair
2	T-3	9 to 5 Seating	Guest & Conference Chair

2006 CONFERENCE			
1	C-78	VS	Storage Cabinet, Mobile, Short
1	O-7	Ofgo Studio	Conference Table
8	T-3	9 to 5 Seating	Guest & Conference Chair

2007 PRINCIPAL			
1	O-1	Ofgo Studio	Round Meeting Table
1	O-2	Ofgo Studio	Principal's Desk
1	O-6	Ofgo Studio	Bookcase
1	T-2	9 to 5 Seating	Administrative Task Chair
4	T-3	9 to 5 Seating	Guest & Conference Chair

2008 2ND-4TH GRADES			
16	C-4	Scholar Craft	Student Chair, 18h
4	C-9	Scholar Craft	Student Activity Table
2	C-10	Scholar Craft	Ambit Ottoman Bench
2	C-12	Scholar Craft	Student Activity Table
2	C-14	Scholar Craft	Undulate Ottoman Bench
1	C-15	Scholar Craft	Student Activity Table
2	C-18	Scholar Craft	Round Ottoman, 18h
1	C-22	Scholar Craft	Teacher Lectern
1	C-69	Haskell	Mobile Teachers Desk with Mobile Pedestal
2	C-82	Copernicus	Student Bike Desk
1	T-1A	9 to 5 Seating	Teacher Task Chair

2009 PSYCHOLOGIST			
1	C-48	NorvaNivel	Lounge Chair
1	C-70	Haskell	Student Activity Table
1	C-72	Haskell	Teacher Desk
1	C-73	Haskell	2 Dr Lateral File
1	C-77	VS	Storage Cabinet, Mobile, Tall
4	CF-1	Smith System	Student Groove Noodle Chair, 18h
1	T-2A	9 to 5 Seating	Administrative Task Chair

2010 2ND-4TH GRADES			
20	C-3	Scholar Craft	Student Chair, 16h
19	C-6	Scholarcraft	Student Desk with Book Box
1	C-7	Scholar Craft	ADA Student Desk
1	C-16	Scholar Craft	Kidney Table
4	C-18	Scholar Craft	Round Ottoman, 18h
1	C-25	NorvaNivel	Student Beanbag
2	C-36	NorvaNivel	Workpads, 2nd - 4th Grade
1	C-41	NorvaNivel	Classroom Bench & Storage, 2nd - 4th Grade
1	C-48	NorvaNivel	Lounge Chair
1	C-69	Haskell	Mobile Teachers Desk with Mobile Pedestal
1	CR-3	Steelcase	Buoy Adjustable Stool
1	K-1	Lakeshore Learning	Mobile Teaching Easel
2	K-4	Lakeshore Learning	12 Cubby Math Cart
1	T-1A	9 to 5 Seating	Teacher Task Chair

2011 INTERVENTION ELA			
2	C-55	NorvaNivel	Student Activity Desk
1	C-70	Haskell	Student Activity Table
1	C-72	Haskell	Teacher Desk
1	C-79	VS	Mobile Bookshelf Unit, 64"H
1	C-80	VS	Bookcase, Mobile, Short
4	CF-1	Smith System	Student Groove Noodle Chair, 18h
4	CF-4	Smith System	Student Motion Stool
1	T-1A	9 to 5 Seating	Teacher Task Chair

2012 2ND-4TH GRADES			
20	C-3	Scholar Craft	Student Chair, 16h
19	C-6	Scholarcraft	Student Desk with Book Box
1	C-7	Scholar Craft	ADA Student Desk
1	C-16	Scholar Craft	Kidney Table
4	C-18	Scholar Craft	Round Ottoman, 18h
1	C-25	NorvaNivel	Student Beanbag
2	C-36	NorvaNivel	Workpads, 2nd - 4th Grade
1	C-41	NorvaNivel	Classroom Bench & Storage, 2nd - 4th Grade
1	C-48	NorvaNivel	Lounge Chair
1	C-69	Haskell	Mobile Teachers Desk with Mobile Pedestal
1	CR-3	Steelcase	Buoy Adjustable Stool
1	K-1	Lakeshore Learning	Mobile Teaching Easel
2	K-4	Lakeshore Learning	12 Cubby Math Cart
1	T-1A	9 to 5 Seating	Teacher Task Chair

2013 SPEECH			
2	C-55	NorvaNivel	Student Activity Desk
1	C-71	Haskell	Teacher Desk
1	C-77	VS	Storage Cabinet, Mobile, Tall
1	C-80	VS	Bookcase, Mobile, Short
4	CF-4	Smith System	Student Motion Stool
1	T-1A	9 to 5 Seating	Teacher Task Chair

2014 2ND-4TH GRADES			
20	C-3	Scholar Craft	Student Chair, 16h
19	C-6	Scholarcraft	Student Desk with Book Box
1	C-7	Scholar Craft	ADA Student Desk
1	C-16	Scholar Craft	Kidney Table
4	C-18	Scholar Craft	Round Ottoman, 18h
1	C-22	Scholar Craft	Teacher Lectern
1	C-23	NorvaNivel	Ottoman, Seedpod
1	C-30	NorvaNivel	Student Ottoman, 16h
1	C-32	NorvaNivel	Student Ottoman, 18h
2	C-37	NorvaNivel	Workpads, Specials
8	C-38	NorvaNivel	Curved Bench
2	C-52	NorvaNivel	Collaborative Booth Seating with Outer Bookcases
1	C-53	NorvaNivel	Collaborative Table
1	C-54	NorvaNivel	Collaborative Table
7	C-62	KI	Student Chair on Casters, 18"
16	C-64	KI	Student Stool
4	C-68	Haskell	Mobile Teachers Desk with Mobile Pedestal
1	C-81	Jonti-Craft	Book Return
2	CF-3	Smith System	Booktruck
2	L-1	KI	Sway Lounge Chair
2	L-3A	KI	Ruckus STEAM Mobile Tote Storage
2	T-TD	9 to 5 Seating	Teacher Task Chair

2015 MEDIA CENTER			
3	B-1	Palmeri	Durecon Tall Starter Wood Bookcase, 82"H
23	B-2	Palmeri	Durecon Tall Adder Wood Bookcase, 82"H
2	B-3	Palmeri	Durecon Tall Starter Wood Bookcase, 82"H
2	B-4	Palmeri	Durecon Tall Adder Wood Bookcase, 82"H
3	B-5	Palmeri	Durecon Low Double Adder Wood Bookcase, 42"H
3	B-6	Palmeri	Durecon Low Double Starter Wood Bookcase, 42"H
3	C-24	NorvaNivel	Ottoman, Seedpod
5	C-30	NorvaNivel	Student Ottoman, 16h
7	C-32	NorvaNivel	Student Ottoman, 18h
2	C-37	NorvaNivel	Workpads, Specials
8	C-38	NorvaNivel	Curved Bench
2	C-52	NorvaNivel	Collaborative Booth Seating with Outer Bookcases
1	C-53	NorvaNivel	Collaborative Table
1	C-54	NorvaNivel	Collaborative Table
7	C-62	KI	Student Chair on Casters, 18"
16	C-64	KI	Student Stool
4	C-68	Haskell	Project Table
1	C-81	Jonti-Craft	Book Return
2	CF-3	Smith System	Booktruck
2	L-1	KI	Sway Lounge Chair
2	L-3A	KI	Ruckus STEAM Mobile Tote Storage
2	T-TD	9 to 5 Seating	Teacher Task Chair

2015M READING MEZZANINE			
1	B-1	Palmeri	Durecon Tall Starter Wood Bookcase, 82"H
6	B-2	Palmeri	Durecon Tall Adder Wood Bookcase, 82"H
1	C-22	Scholar Craft	Teacher Lectern
1	C-24	NorvaNivel	Ottoman, Seedpod
2	C-30	NorvaNivel	Student Ottoman, 16h
3	C-32	NorvaNivel	Student Ottoman, 18h
4	C-43	NorvaNivel	Student High Back Booth
1	C-44	NorvaNivel	Student Booth Straight High Back
1	C-53	NorvaNivel	Collaborative Table
2	C-54	NorvaNivel	Collaborative Table
1	L-2	KI	Sway Lounge Chair

2016 2ND-4TH GRADES			
20	C-3	Scholar Craft	Student Chair, 16h
19	C-6	Scholarcraft	Student Desk with Book Box
1	C-7	Scholar Craft	ADA Student Desk
1	C-16	Scholar Craft	Kidney Table
4	C-18	Scholar Craft	Round Ottoman, 18h
1	C-22	Scholar Craft	Teacher Lectern
1	C-23	NorvaNivel	Ottoman, Seedpod
1	C-30	NorvaNivel	Student Ottoman, 16h
1	C-69	Haskell	Mobile Teachers Desk with Mobile Pedestal
1	C-82	Copernicus	Student Bike Desk
1	CR-3	Steelcase	Buoy Adjustable Stool
2	K-4	Lakeshore Learning	12 Cubby Math Cart
1	T-1A	9 to 5 Seating	Teacher Task Chair

2017 STEM LAB			
1	C-22	Scholar Craft	Teacher Lectern
24	C-63A	KI	Student Stool
6	C-68	Haskell	Project Table
1	CR-3	Steelcase	Buoy Adjustable Stool
4	L-3	KI	Ruckus STEAM Mobile Tote Storage
1	T-1A	9 to 5 Seating	Teacher Task Chair

GENERAL FURNITURE NOTES

A. TO ENSURE PROPER ATTACHMENT OF FIXTURES, FURNISHINGS & EQUIPMENT ITEMS, INCLUDING TECHNOLOGY ITEMS, WHERE "ITEMS" ARE ATTACHED TO WALL, CEILING, OVERHEAD STRUCTURE, AND/OR FLOOR CONTRACTOR SHALL PROVIDE INFORMATION ADEQUATE FOR ARCHITECT TO VERIFY ITEMS, ATTACHED TO WALL, CEILING, OVERHEAD STRUCTURE AND/OR FLOOR ARE ATTACHED SECURELY AND PER MANUFACTURER'S RECOMMENDATIONS. ARCHITECT'S REVIEW MAYBE BE IMPLEMENTED DURING SUBMITTAL PROCESS. CONTRACTOR SHALL PROVIDE STRUTS, HANGERS, FASTNERS, SAFETY HARNESSES, CHANNELS, BOLTS, SCREWS, RODS, ETC. TO SECURELY ATTACH ITEMS TO EXISTING STRUCTURE AS REQUIRED TO MEET FIELD CONDITIONS AND MEET APPLICABLE CODES.

B. IN ORDER TO MEET THE NEEDS OF THE PERSON WITH DISABILITIES, WHEN APPLICABLE, ALL FIXTURES, FURNISHINGS AND EQUIPMENT ITEMS SHALL COMPLY WITH:
   - CURRENT CONNECTICUT STATE BUILDING CODE INCLUDING 2009 ICC/ANSI A117.1
   - SECTION 504 OF TEH REHABILITION ACT 1973 INCLUDING CURRENT ADA STANDARDS FOR ACCESIBLE DESIGN AND SECTION 504 REGULATIONS, AND
   - AMERICANS WITH DISABILITIES ACT TITLE 11 INCLUDING THE CURRENT ADA STANDARDS FOR ACCESIBLE DESIGN AND ADA REFULATIONS.

C. ACCESSIBLE KNEE AND TOE CLEARANCE SHALL COMPLY WITH CURRENT ADA STANDARDS FOR ACCESSIBLE DESIGN, SECTION 306.

D. COMPLIANCE WITH THE CURRENT CONNECTICUT STATE FIRE SAFETY CODE AND CURRENT O.S.H.A. - TITLE 29/LABOR IS ALSO RQUIRED.

E. THE ITEMS SHALL INCLUDE, BUT ARE NOT LIMITED TO FIXTURES, FURNISHINGS AND EQUIPMENT, WORKSTATIONS (INCLUDING BULT-INS), LABORATORY FUME HOODS, DARK ROOM EQUIPMENT, WELDING STATIONS, SHOP EQUIPMENT, ETC.

F. THE FURNITURE CONTRACTOR (VENDOR) IS RESPONSIBLE FOR CONNECTING FURNISHINGS AND EQUIPMENT TO THE BUILDING'S ELECTRICAL SYSTEM INFASTURCTURE INSTALLED UNDER SEPERATE CONTRACT. REFER TO RQUIREMENTS OF THE GENERAL CONDITIONS AND SUPPLEMENTAL GENERAL CONDITIONS IN THE PROJECT MANUAL.

G. CASEGOODS WITH END PANELS AND/OR MODESTY PANELS ADJACENT TO POWER OUTLETS MUST HAVE GROMMET ACCESS TO POWER AND/OR DATA OUTLET AT WALL.

GRAPHICS LEGEND

Name XXX	ROOM NAME AND NUMBER
XXX XX-XXX	FURNITURE TAGS
△	REVISION TAG
	HANDICAP ACCESSIBLE
	EXISTING MILLWORK HATCH

ADA CLEARANCE

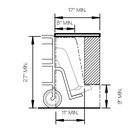

ADA KNEE/TOE CLEARANCE
PER ICC A117.1 - 2017 SECTION 306
NOTE: PER ICC A117.1-2017 SECTION 902
CHILDREN 6-12 ALLOWS 24" KNEE CLEARANCE

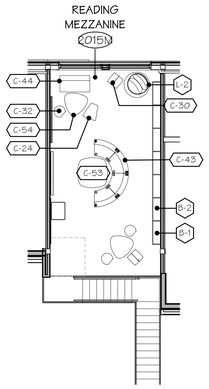

MEZZANINE FURNITURE FLOOR PLAN - NORTH

SCALE: 1/8" = 1'-0"

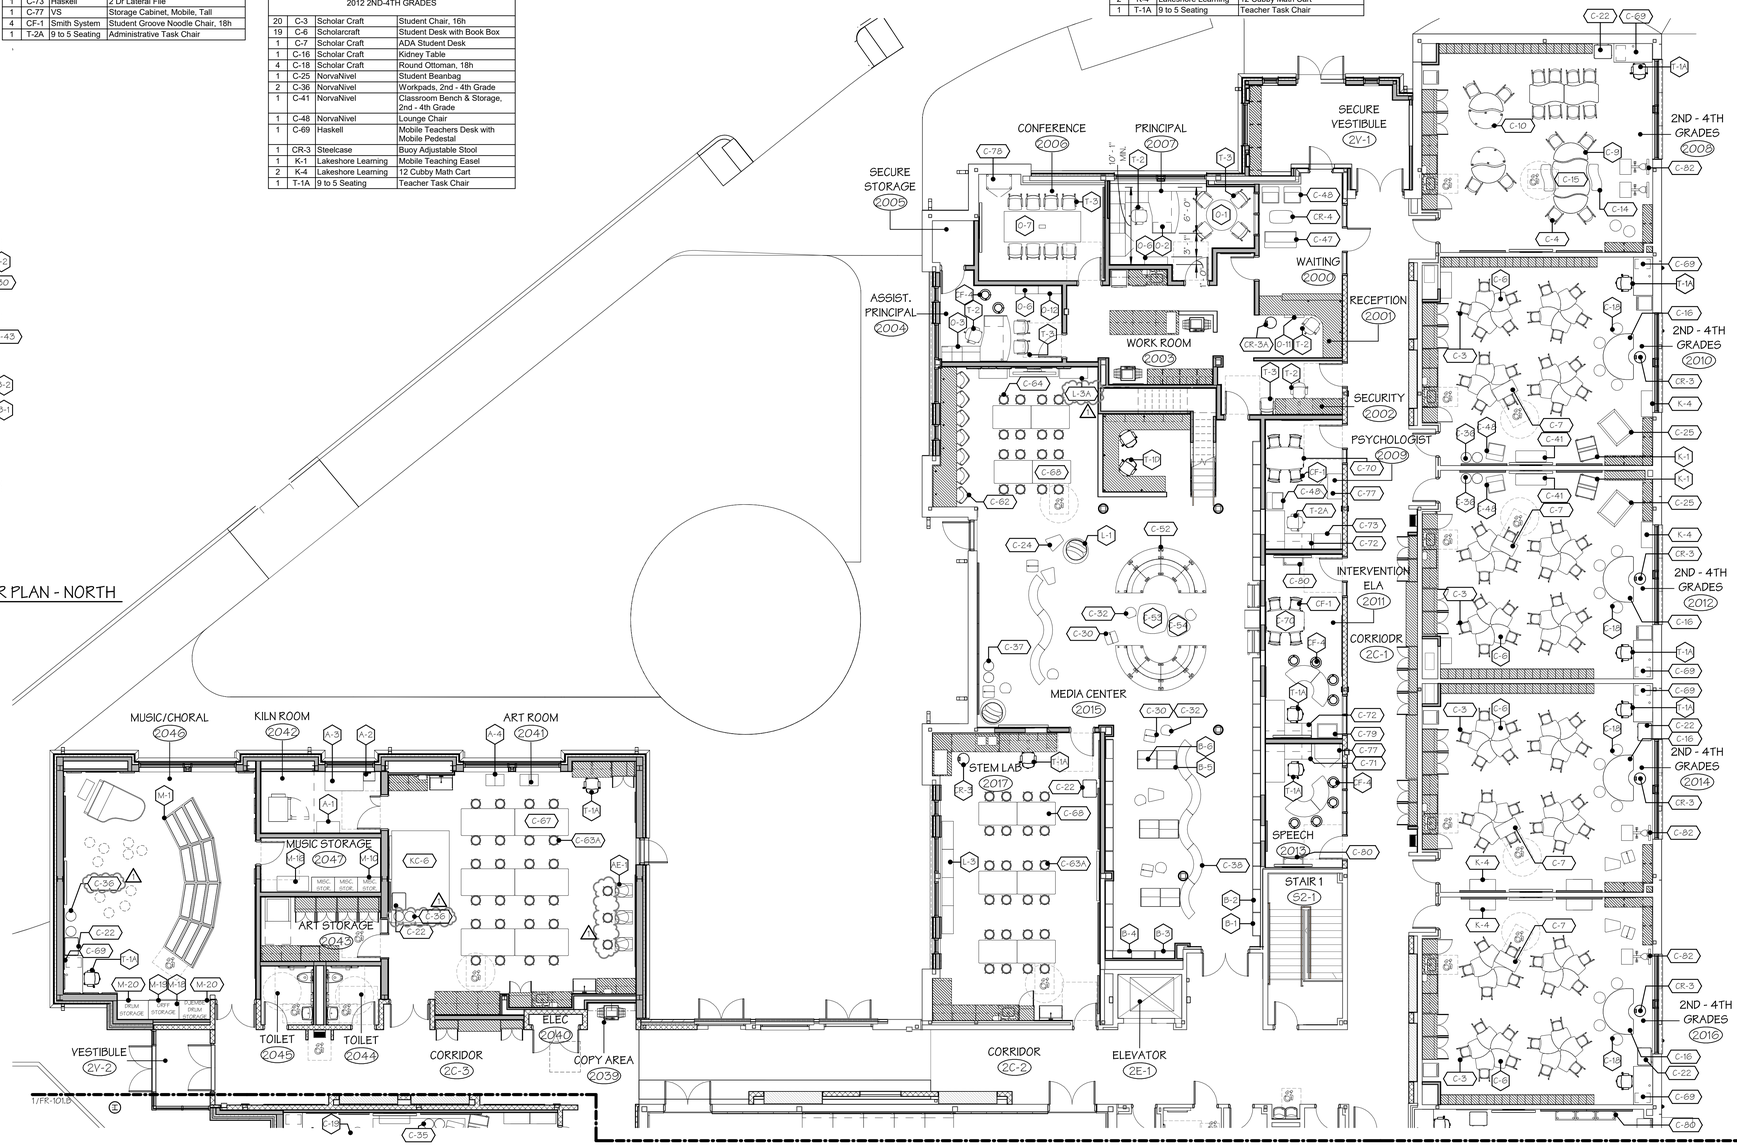

PARTIAL MAIN LEVEL FURNITURE FLOOR PLAN - NORTH

SCALE: 1/8" = 1'-0"

2041 ART			
2	A-4	Blick	Drying Rack
3	AE-1	Brent	Potters Wheel
1	C-22	Scholar Craft	Teacher Lectern
2	C-36	NorvaNivel	Workpads, 2nd - 4th Grade
27	C-63A	KI	Student Stool
6	C-67	Haskell	Project Table
1	KC-6	School Outfitters	Classroom Carpet 7.5x12
1	T-1A	9 to 5 Seating	Teacher Task Chair

2043 KILN RM			
1	A-1	Diversified Woodcrafts	Perspective Drying Cabinet
1	A-2	Diversified Woodcrafts	Clay Cart, Mobile
1	A-3	Diversified Woodcrafts	Clay Wedging Table

2046 MUSIC CHORAL			
1	C-22	Scholar Craft	Teacher Lectern
2	C-36	NorvaNivel	Workpads, 2nd - 4th Grade
1	C-69	Haskell	Mobile Teachers Desk with Mobile Pedestal
4	M-1	Wenger	Choral Risers & Side Rails
1	M-18	Wenger	Orff garage Storage
1	M-19	Wenger	Orff Mobile
2	M-20	Wenger	UltraStor Storage Cabinet #83
1	T-1A	9 to 5 Seating	Teacher Task Chair

2047 MUSIC STORAGE			
3	M-10	Wenger	Small Instrument Cabinet
1	M-16	A&S Crafted	Ukulele Storage

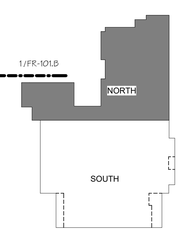

KEY PLAN

PROJECT NORTH

ANTINOZZI ASSOCIATES
ARCHITECTURE + INTERIORS

COPYRIGHT 2024 BY:
ANTINOZZI ASSOCIATES, P.C.
271 Fairfield Avenue
Bridgeport, Connecticut 06604
Tel: (203) 377-1300
Fax: (203) 378-3002 www.antinozzi.com

These documents have been prepared specifically for this project. Reproduction or other use of these documents is prohibited without the approval of the Architect.

CERTIFICATION:

CONSULTANT:

REVISIONS

NO.	DATE	DESCRIPTION
1	08/04/26	Addendum No. 1

SHERMAN SCHOOL SHERMAN SCHOOL CENTRAL ADMINISTRATION PROJECT

SHERMAN SCHOOL DISTRICT
2 ROUTE 37 EAST, SHERMAN, CT
State Project No. 127-0009 RNV / 127-0010 BE/RNV

DRAWING TITLE:
PARTIAL MAIN LEVEL FURNITURE PLAN - NORTH

SCALE:	DRAWN BY:	REVIEWED BY:
As indicated	BMD	MVL

DRAWING NO.
FR-101.A

DATE:	JOB NUMBER:
JUNE 10, 2026	22067

8/4/2026, 2:37:49 PM
C:\Users\bdenzer\AVIT\22067_Sherman ES_Furn_R2024_bdlsh.rvt